[your **brand**]

[your tagline]

CEDIA MEMBER

CRESTRON

SITE PACK, LAST REVISION: 25/01/2017

CABLING INORFMATION

IT IS ESSENTIAL THAT THE FOLLOWING INFORMATION IS READ AND UNDERSTOOD TO ENSURE THE SYSTEMS SUPPLIED AND INSTALLED PERFORM TO THE HIGHEST STANDARD.

1: MAIN CONTRACTOR TO UNDERTAKE THE FOLLOWING:
1.1: ENSURE ALL SUB-CONTRACTORS ARE AWARE OF THE STANDARDS AS SET OUT HERE.
1.2: ENSURE THAT ALL CABLES ARE STORED IN DRY SURROUNDINGS AT TEMPERATURES NOT LOWER THAN 5C.
1.3: NOTIFY WHEN ALL CABLING AND BACK BOXES HAVE BEEN INSTALLED AND CUT OUTS HAVE BEEN MADE FOR SPEAKERS SO TESTING AND CERTIFICATION CAN COMMENCE

2: ELECTRICAL CONTRACTOR TO UNDERTAKE THE FOLLOWING:
2.1: INSTALL ALL ULTRA LOW VOLTAGE ELECTRICAL CABLING TO THE CORRECT POSITIONS AS INDICATED WITHIN THIS SITE PACK.
2.2: ALL CABLING TO BE CLEARLY LABELLED AT BOTH ENDS ONLY WITH THE CABLE ID'S SHOWN WITHIN THIS SITE PACK - FAILURE TO CORRECTLY LABEL THE CABLING MAY RESULT IN ADDITIONAL CHARGES BEING MADE TO THE CLIENT.
2.3: SUPPLY AND FIT ALL BACK BOXES AS DETAILED WITHIN THIS SITE PACK. NOTE THAT HEIGHTS AND POSITIONS OF BACK BOXES ARE INDICATED WITHIN THIS SITE PACK BUT ARE SUBJECT TO CONFIRMATION BY THE ARCHITECT.
2.4: CUT OUT ALL IN-CEILING AND IN-WALL SPEAKER POSITIONS AS INDICATED WITHIN THIS SITE PACK - CUT OUT DETAILS WILL BE PROVIDED UPON REQUEST.
2.5: INSTALL ANY ADDITIONAL MAINS SUPPLIES AS INDICATED WITHIN THIS SITE PACK.
2.6: IN THE CASE OF A LIGHTING CONTROL SYSTEM OR MAINS VOLTAGE RELAYS/CONTROLS, THE ELECTRICAL CONTRACTOR SHALL BE RESPONSIBLE FOR ALL TERMINATIONS OF THE HIGH VOLTAGE SYSTEMS IN LINE WITH CURRENT BUILDING/ELECTRICAL REGULATIONS.
2.7: LEAVE ALL CABLES LOOSELY COILED 1M ABOVE FFL (FINISHED FLOOR LEVEL) TO AVOID CRUSHING, DAMP, AND COLD.

3: WE ASK THAT THE FOLLOWING STANDARDS ARE FOLLOWED TO ENSURE THE PERFORMANCE OF THE STRUCTURED CABLING:
3.1: IN ORDER TO REDUCE ELECTRO-MAGNETIC INTERFERENCE, ALL ULTRA LOW VOLTAGE CABLING IS TO BE RUN AT LEAST 500MM FROM ANY LOW VOLTAGE (MAINS 120-230V) CABLING.
3.2: WHERE ULTRA LOW VOLTAGE CABLING CROSSES LOW VOLTAGE CABLING (MAINS 120-230V), IT SHOULD DO SO AT 90 DEGREES (RIGHT ANGLES).
3.3: IT IS NOT RECOMMENDED THAT ANY ULTRA LOW VOLTAGE CABLING IS BENT AT A RADIUS OF LESS THAN 60MM.
3.4: NO ULTRA LOW VOLTAGE CABLING SHOULD BE EXPOSED TO A PULLING TENSION IN EXCESS OF 10N.
3.5: UNLESS OTHERWISE INDICATED, AT EQUIPMENT POSITIONS/HEAD END, AT LEAST 5M OF SPARE CABLE SHOULD BE LEFT (FROM FLOOR OR CEILING LEVEL).
3.6: UNLESS OTHERWISE INDICATED, PLEASE LEAVE 1M OF SPARE CABLE AT ANY WALL OUTLET/CONTROL POINT.
3.7: AT CEILING SPEAKER LOCATIONS, PLEASE LEAVE 1M OF SPARE CABLE UNLESS OTHERWISE INDICATED - PLEASE LEAVE 2M LOOPS WHERE LOOPS ARE INDICATED.
3.8: IT IS NOT RECOMMENDED THAT ANY OPTICAL FIBRE CABLE IS BENT AT A RADIUS OF LESS THAN 200MM.
3.9: IT IS RECOMMENDED THAT OPTICAL FIBRE CABLE IS ONLY CUT WITH APPROVED FIBRE CUTTING TOOLS.

NO ALTERATIONS ARE TO BE MADE WITHOUT PRIOR CONSULTATION.

EXPLANATION OF CABLE TEXT ELEMENTS:

CABLE ID: AA-S-02 – LOWEST FLOOR (A) TOP LEFT ROOM (A) SPEAKER CABLE (S) ID NUMBER (02)

CABLE TYPE: SPEAKER 2 – 2 CORE SPEAKER CABLE

CABLE DESTINATION: HE: AV – AUDIO/VIDEO HEAD END

EXPLANATION OF SYMBOLS

TWO TEXT ATTRIBUTES ARE USED TO DESCRIBE SYMBOLS AS SHOWN:

SYMBOL	NAME	DO=DEVICE OPTIONS
DO / ID	SPEAKER	LCR-LCR BAR S-SUBWOOFER ST-STEREO

DO = DEVICE OPTIONS - KEY DESCRIPTION OF THE TECHNOLOGY UNIQUE TO EACH SYMBOL, SEE ABOVE FOR EXAMPLES AND MAIN LEGEND FOR DEVICE OPTIONS FOR EACH SYMBOL

ID = ID REFERENCE – ALPHANUMERIC CHARACTERS IDENTIFYING THE SYMBOL. FORMAT XX-YY-00

XX = ROOM ID (FLOORS ARE LABELLED WITH A LETTER STARTING WITH A FOR THE LOWEST FLOOR, ROOMS ARE GIVEN A LETTER STARTING WITH A FOR TOP LEFT ROOM THEN GOING IN ROWS AS IF READING A BOOK, SO AA IS TOP LEFT ROOM ON THE LOWEST FLOOR).

YY = ITEM CODE (SP = SPEAKER, KP = KEYPAD, DT = DIGITAL TELEVISION, ETC.).

00 = UNIQUE ITEM ID NUMBER (01-99)
E.G AA-SP-01 = LOWEST FLOOR/TOP LEFT ROOM-SPEAKER-1


THREE SHAPE OUTLINES ARE USED TO DESCRIBE THE MOUNTING OF EACH DEVICE AS SHOWN:

MOUNTING OPTIONS		
○	CEILING MOUNTED	MOUNTED ON CEILING OR CUT INTO CEILING
⬡	WALL MOUNTED	MOUNTED ON OR IN WALL HEIGHT AS INDICATED IN ELEVATIONS OR AS MARKED
□	FLOOR MOUNTED	MOUNTED IN FLOOR OR FREESTANDING

EXAMPLES: SYMBOL + MOUNTING OPTION		
SYMBOL	NAME	MOUNT TYPE
ID	SPEAKER	CEILING MOUNTED
ID	SPEAKER	WALL MOUNTED
ID	SPEAKER	FLOOR MOUNTED

ITEMS THAT WILL NOT BE INSTALLED BUT STILL REQUIRE WIRES RUNNING FOR FUTURE USE OR INSTALLATION ARE INDICATED WITH A BLACK SURROUNDING BOX AS SHOWN BELOW:

SYMBOL	NAME	DO = DEVICE OPTIONS
ID	PRE-WIRE SPEAKER	ALL DEVICE OPTIONS AS PER MAIN SYMBOLS

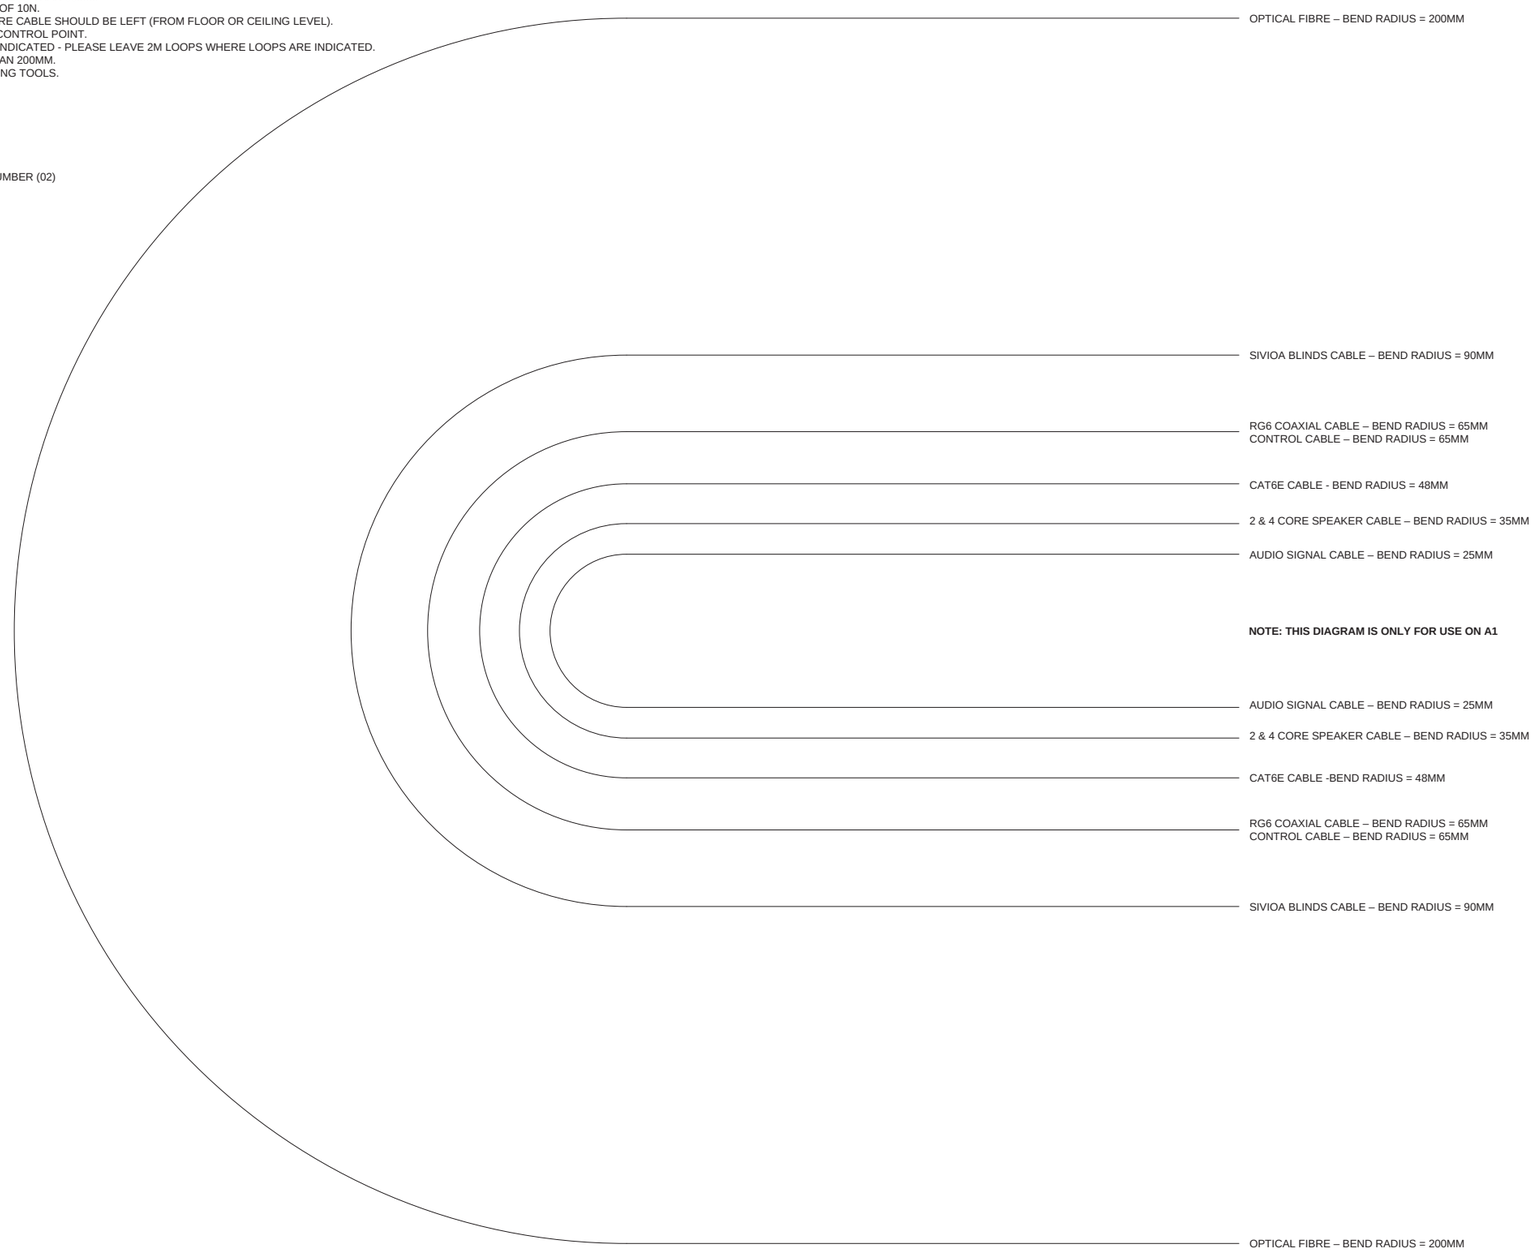

NOTES:

P0 DRAWN KJ 05/10/16

REV:	DESCRIPTION:	BY:	DATE:

STATUS: Preliminary - not for construction

COPYRIGHT © 21/12/2016 DESIGNFLOW-UK LTD ALL RIGHTS RESERVED

CEDIA MEMBER

[your brand]
[your tagline]

INTEGRATOR:
[your brand]
100 Your Road,
Your Town., YT1 1YT.

CLIENT:


SITE:

TITLE:
Cabling Information

SCALE:	DATE:	DRAWN:	CHECKED:
1:1@A1	05/10/2016	KJ	KA

PROJECT NO:	DRAWING NO:	REVISION:
YB-02-C	2/14	P0

BEND RADIUS FOR OPTICAL FIBRE = 200MM
LARGER THAN THIS A3 SHEET SIZE ALLOWS

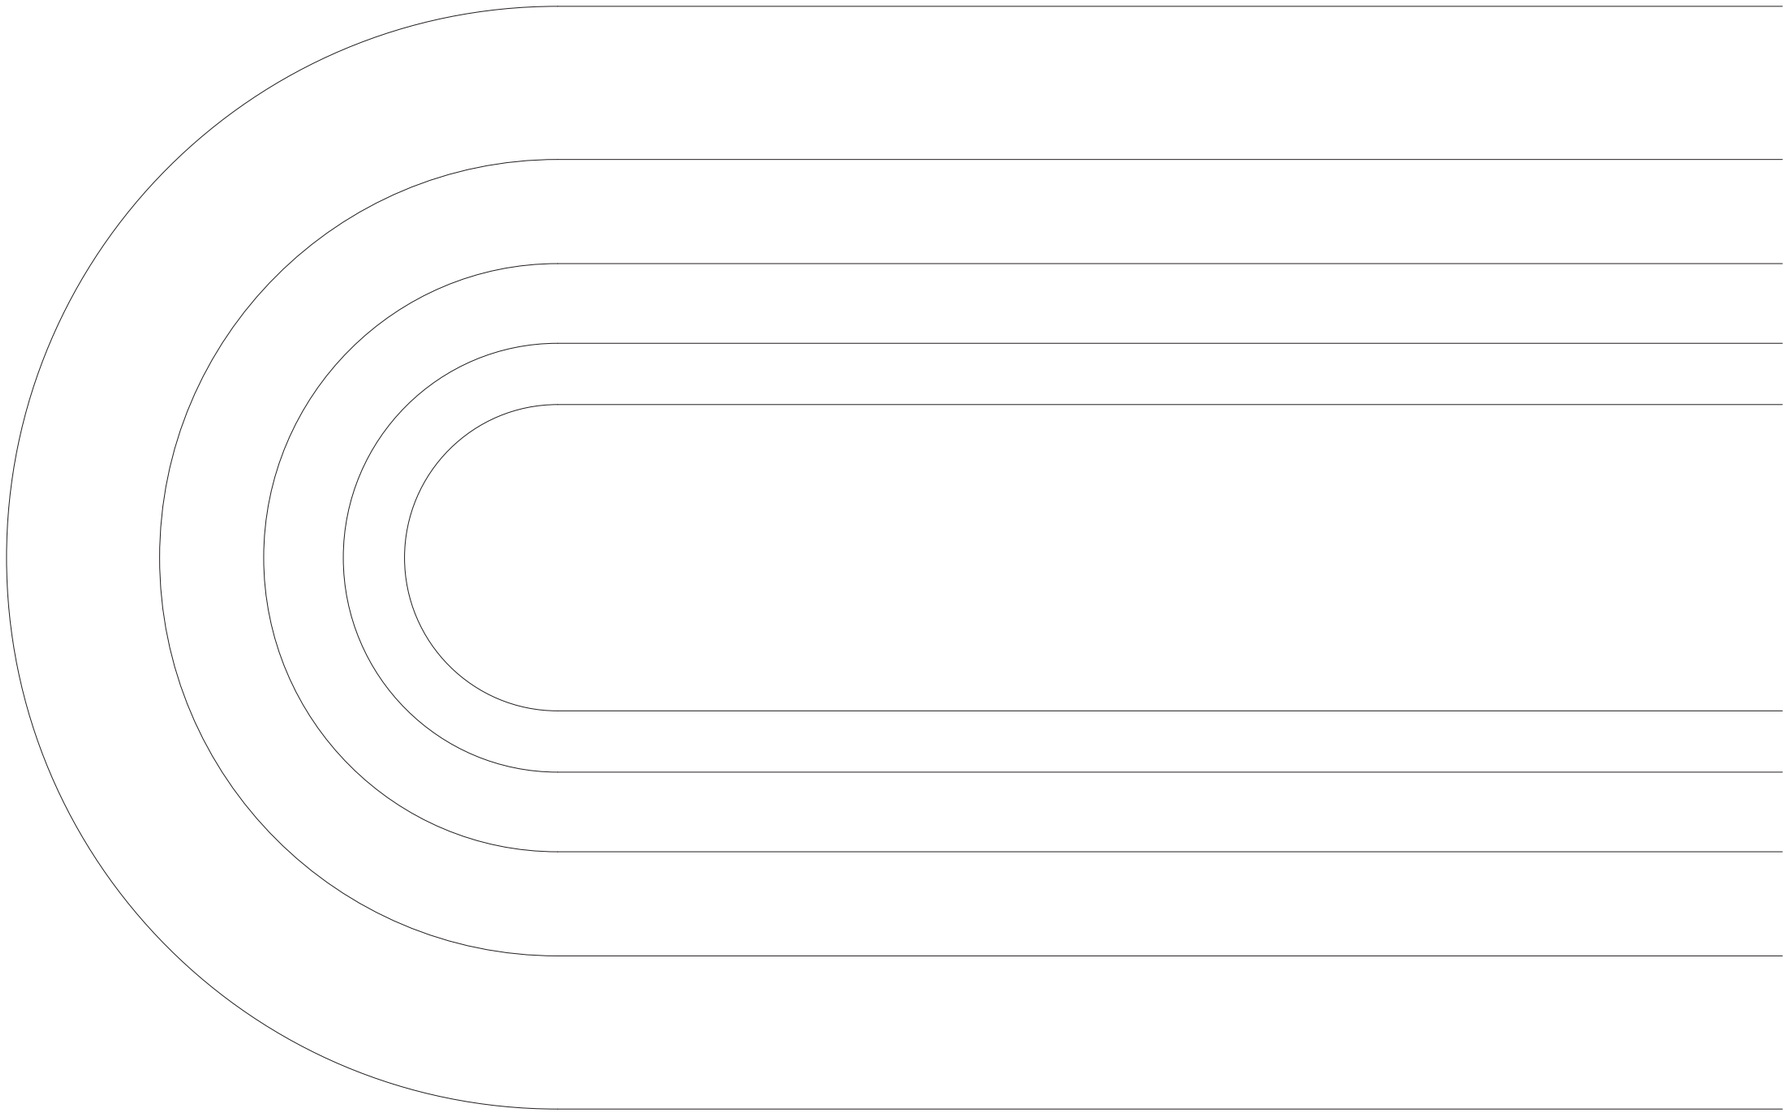

SIVIOA BLINDS CABLE – BEND RADIUS = 90MM

RG6 COAXIAL CABLE – BEND RADIUS = 65MM
CONTROL CABLE – BEND RADIUS = 65MM

CAT6E CABLE - BEND RADIUS = 48MM

2 & 4 CORE SPEAKER CABLE – BEND RADIUS = 35MM

AUDIO SIGNAL CABLE – BEND RADIUS = 25MM

NOTE: THIS DIAGRAM IS ONLY FOR USE ON A3

AUDIO SIGNAL CABLE – BEND RADIUS = 25MM

2 & 4 CORE SPEAKER CABLE – BEND RADIUS = 35MM

CAT6E CABLE -BEND RADIUS = 48MM

RG6 COAXIAL CABLE – BEND RADIUS = 65MM
CONTROL CABLE – BEND RADIUS = 65MM

SIVIOA BLINDS CABLE – BEND RADIUS = 90MM

NOTES:

P0 DRAWN KJ 05/10/16

REV:	DESCRIPTION:	BY:	DATE:

STATUS: Preliminary - not for construction

COPYRIGHT © 21/12/2016 DESIGNFLOW-UK LTD ALL RIGHTS RESERVED

CEDIA MEMBER

[your brand]
[your tagline]

INTEGRATOR:
[your brand]
100 Your Road,
Your Town., YT1 1YT.


CLIENT:

SITE:

TITLE:
A3 Bend Radii

SCALE:	DATE:	DRAWN:	CHECKED:
1:1@A3	05/10/2016	KJ	KA

PROJECT NO:	DRAWING NO:	REVISION:
YB-02-C	3/14	P0

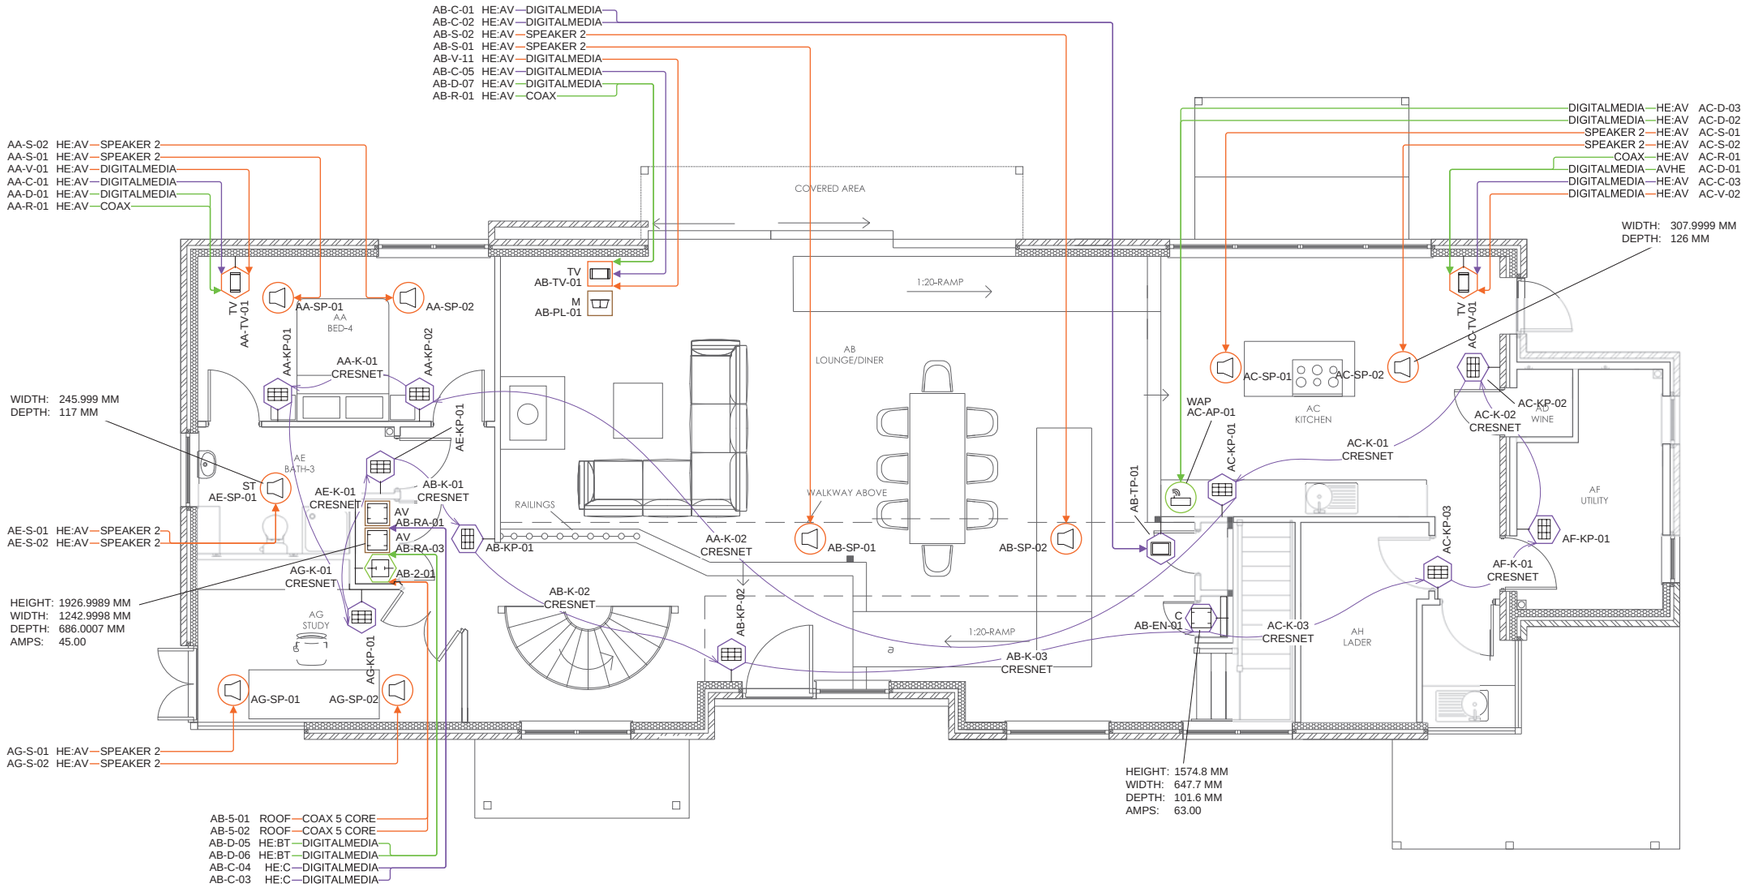

AUDIO VIDEO SYMBOLS		
SYMBOL	NAME	DO=DEVICE OPTIONS
DO ID	SPEAKER	LCR-LCR BAR S-SUBWOOFER ST-STEREO
DO ID	VIDEO DISPLAY	M-MIRROR TV WP-WEATHERPROOF TV
DO ID	VIDEO PROJECTOR	LCD-LIQUID CRYSTAL DISPLAY DLP-DIGITAL LIGHT PROCESOR LED-LIGHT EMITTING DIODE
DO ID	PROJECTION SCREEN	F-FIXED M-MOTORISED

COMMUNICATIONS SYMBOLS		
SYMBOL	NAME	DO=DEVICE OPTIONS
DO ID	PHONE AND DATA PORT	D-DATA F-FIBRE OPTIC P-PHONE
DO ID	INCOMING SERVICES	CTV-CABLE TV P-PHONE S-SATELLITE
DO ID	RF REPEATER ACCESS POINT	CR-CELLUAR PR-PHONE WAP-WIRELESS ACCESS POINT

CONTROL SYMBOLS		
SYMBOL	NAME	DO=DEVICE OPTIONS
DO ID	KEYPAD	M-MASTER WLS-WIRELESS
DO ID	TOUCH PANEL	FT-FLIP TOP WLS-WIRELESS

FURNISHINGS SYMBOLS		
SYMBOL	NAME	DO=DEVICE OPTIONS
DO ID	RACK OR HEAD END	AV-AUDIO/VIDEO C-CONTROL D-DATA SEC-SECURITY
DO ID	LIFT/MOUNT	A-ARTICULATED M-MOTORISED UB-UNDER BED

MOUNTING OPTIONS		
	CEILING MOUNTED	MOUNTED ON CEILING OR CUT INTO CEILING
	WALL MOUNTED	MOUNTED ON QR IN WALL HEIGHT AS INDICATED IN ELEVATIONS OR AS MARKED
	FLOOR MOUNTED	MOUNTED IN FLOOR OR FREESTANDING

EXAMPLES: SYMBOL + MOUNTING OPTION		
SYMBOL	NAME	MOUNT TYPE
ID	SPEAKER	CEILING MOUNTED
ID	SPEAKER	WALL MOUNTED
ID	SPEAKER	FLOOR MOUNTED
ID	PRE-WIRE SPEAKER	CEILING MOUNTED PRE-WIRE ONLY NO CUTOUT

P0 DRAWN KJ 05/10/16

REV:	DESCRIPTION:	BY:	DATE:

STATUS: Preliminary - not for construction

COPYRIGHT © 21/12/2016 DESIGNFLOW-UK LTD ALL RIGHTS RESERVED

CEDIA MEMBER

[your brand]
[your tagline]

INTEGRATOR:
[your brand]
100 Your Road,
Your Town., YT1 1YT.


CLIENT:

SITE:

TITLE:
Plans Ground Floor - A

SCALE:	DATE:	DRAWN:	CHECKED:
1:50@A1	05/10/2016	KJ	KA

PROJECT NO:	DRAWING NO:	REVISION:
YB-02-C	4/14	P0

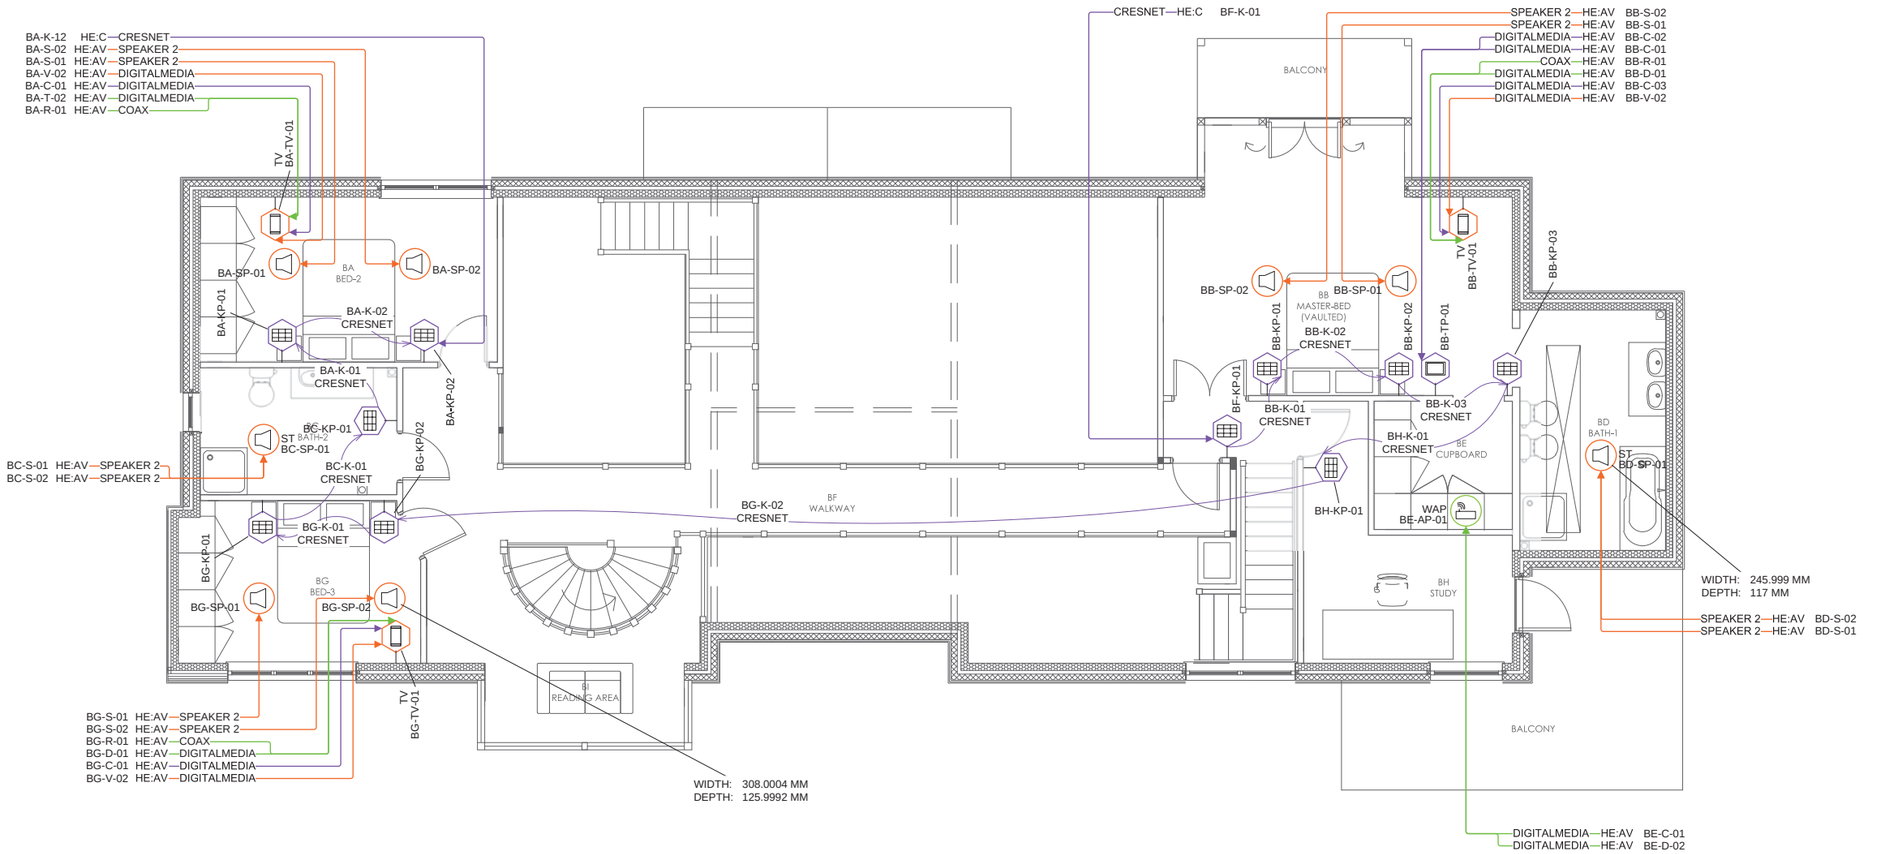

AUDIO VIDEO SYMBOLS		
SYMBOL	NAME	DO=DEVICE OPTIONS
DO ID	SPEAKER	LCR-LCR BAR S-SUBWOOFER ST-STEREO
DO ID	VIDEO DISPLAY	M-MIRROR TV WP-WEATHERPROOF TV
DO ID	VIDEO PROJECTOR	LCD-LIQUID CRYSTAL DISPLAY DLP-DIGITAL LIGHT PROCESOR LED-LIGHT EMITTING DIODE
DO ID	PROJECTION SCREEN	F-FIXED M-MOTORISED

COMMUNICATIONS SYMBOLS		
SYMBOL	NAME	DO=DEVICE OPTIONS
DO ID	PHONE AND DATA PORT	D-DATA F-FIBRE OPTIC P-PHONE
DO ID	INCOMING SERVICES	CTV-CABLE TV P-PHONE S-SATELLITE
DO ID	RF REPEATER ACCESS POINT	CR-CELLUAR PR-PHONE WAP-WIRELESS ACCESS POINT

CONTROL SYMBOLS		
SYMBOL	NAME	DO=DEVICE OPTIONS
DO ID	KEYPAD	M-MASTER WLS-WIRELESS
DO ID	TOUCH PANEL	FT-FLIP TOP WLS-WIRELESS

FURNISHINGS SYMBOLS		
SYMBOL	NAME	DO=DEVICE OPTIONS
DO ID	RACK OR HEAD END	AV-AUDIO/VIDEO C-CONTROL D-DATA SEC-SECURITY
DO ID	LIFT/MOUNT	A-ARTICULATED M-MOTORISED UB-UNDER BED

MOUNTING OPTIONS		
	CEILING MOUNTED	MOUNTED ON CEILING OR CUT INTO CEILING
	WALL MOUNTED	MOUNTED ON OR IN WALL HEIGHT AS INDICATED IN ELEVATIONS OR AS MARKED
	FLOOR MOUNTED	MOUNTED IN FLOOR OR FREESTANDING

EXAMPLES: SYMBOL + MOUNTING OPTION		
SYMBOL	NAME	MOUNT TYPE
ID	SPEAKER	CEILING MOUNTED
ID	SPEAKER	WALL MOUNTED
ID	SPEAKER	FLOOR MOUNTED
ID	PRE-WIRE SPEAKER	CEILING MOUNTED PRE-WIRE ONLY NO CUTOUT

P0 DRAWN KJ 05/10/16

REV:	DESCRIPTION:	BY:	DATE:

STATUS: Preliminary - not for construction

COPYRIGHT © 21/12/2016 DESIGNFLOW-UK LTD ALL RIGHTS RESERVED

CEDIA MEMBER

[your brand]
[your tagline]

INTEGRATOR:
[your brand]
100 Your Road,
Your Town., YT1 1YT.


CLIENT:

SITE:

TITLE:
Plans First Floor - B

SCALE:	DATE:	DRAWN:	CHECKED:
1:50@A1	05/10/2016	KJ	KA

PROJECT NO:	DRAWING NO:	REVISION:
YB-02-C	5/14	P0

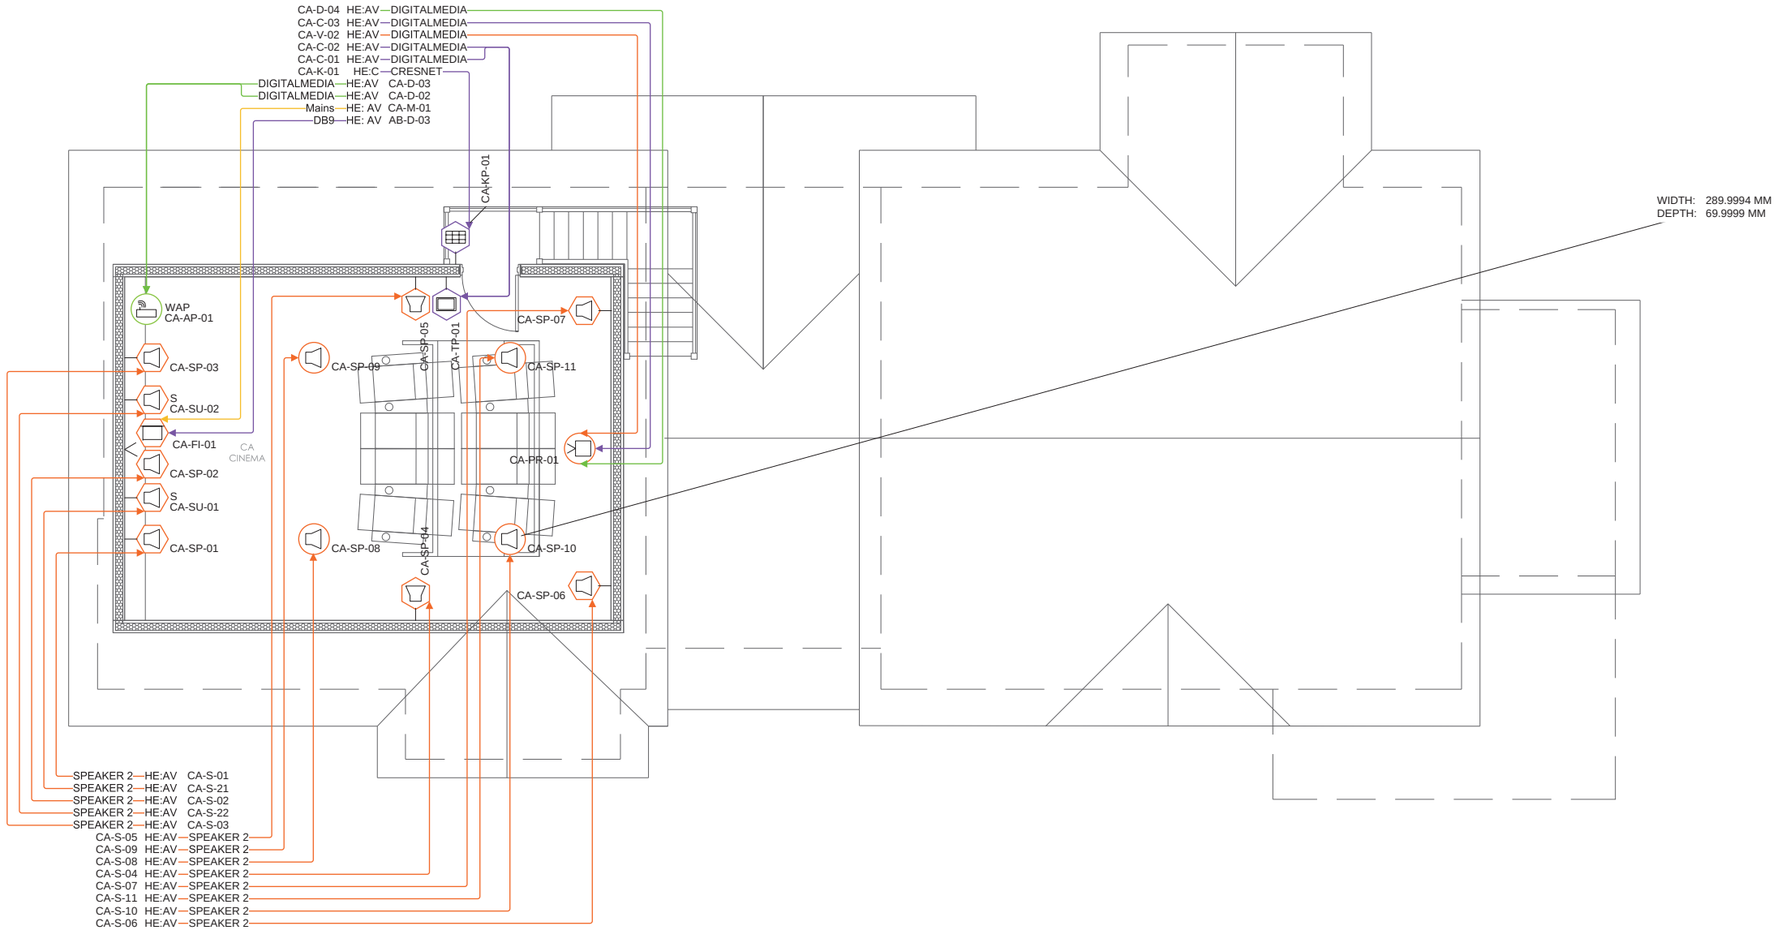

AUDIO VIDEO SYMBOLS		
SYMBOL	NAME	DO=DEVICE OPTIONS
DO ID	SPEAKER	LCR-LCR BAR S-SUBWOOFER ST-STEREO
DO ID	VIDEO DISPLAY	M-MIRROR TV WP-WEATHERPROOF TV
DO ID	VIDEO PROJECTOR	LCD-LIQUID CRYSTAL DISPLAY DLP-DIGITAL LIGHT PROCESOR LED-LIGHT EMITTING DIODE
DO ID	PROJECTION SCREEN	F-FIXED M-MOTORISED

COMMUNICATIONS SYMBOLS		
SYMBOL	NAME	DO=DEVICE OPTIONS
DO ID	PHONE AND DATA PORT	D-DATA F-FIBRE OPTIC P-PHONE
DO ID	INCOMING SERVICES	CTV-CABLE TV P-PHONE S-SATELLITE
DO ID	RF REPEATER ACCESS POINT	CR-CELLUAR PR-PHONE WAP-WIRELESS ACCESS POINT

CONTROL SYMBOLS		
SYMBOL	NAME	DO=DEVICE OPTIONS
DO ID	KEYPAD	M-MASTER WLS-WIRELESS
DO ID	TOUCH PANEL	FT-FLIP TOP WLS-WIRELESS

FURNISHINGS SYMBOLS		
SYMBOL	NAME	DO=DEVICE OPTIONS
DO ID	RACK OR HEAD END	AV-AUDIO/VIDEO C-CONTROL D-DATA SEC-SECURITY
DO ID	LIFT/MOUNT	A-ARTICULATED M-MOTORISED UB-UNDER BED

MOUNTING OPTIONS		
	CEILING MOUNTED	MOUNTED ON CEILING OR CUT INTO CEILING
	WALL MOUNTED	MOUNTED ON OR IN WALL HEIGHT AS INDICATED IN ELEVATIONS OR AS MARKED
	FLOOR MOUNTED	MOUNTED IN FLOOR OR FREESTANDING

EXAMPLES: SYMBOL + MOUNTING OPTION		
SYMBOL	NAME	MOUNT TYPE
ID	SPEAKER	CEILING MOUNTED
ID	SPEAKER	WALL MOUNTED
ID	SPEAKER	FLOOR MOUNTED
ID	PRE-WIRE SPEAKER	CEILING MOUNTED PRE-WIRE ONLY NO CUTOUT

P0 DRAWN KJ 05/10/16

REV:	DESCRIPTION:	BY:	DATE:

STATUS: Preliminary - not for construction

COPYRIGHT © 21/12/2016 DESIGNFLOW-UK LTD ALL RIGHTS RESERVED

CEDIA MEMBER

[your brand]
[your tagline]

INTEGRATOR:
[your brand]
100 Your Road,
Your Town., YT1 1YT.


CLIENT:

SITE:

TITLE:
Plans Loft - C

SCALE:	DATE:	DRAWN:	CHECKED:
1:50@A1	05/10/2016	KJ	KA

PROJECT NO:	DRAWING NO:	REVISION:
YB-02-C	6/14	P0

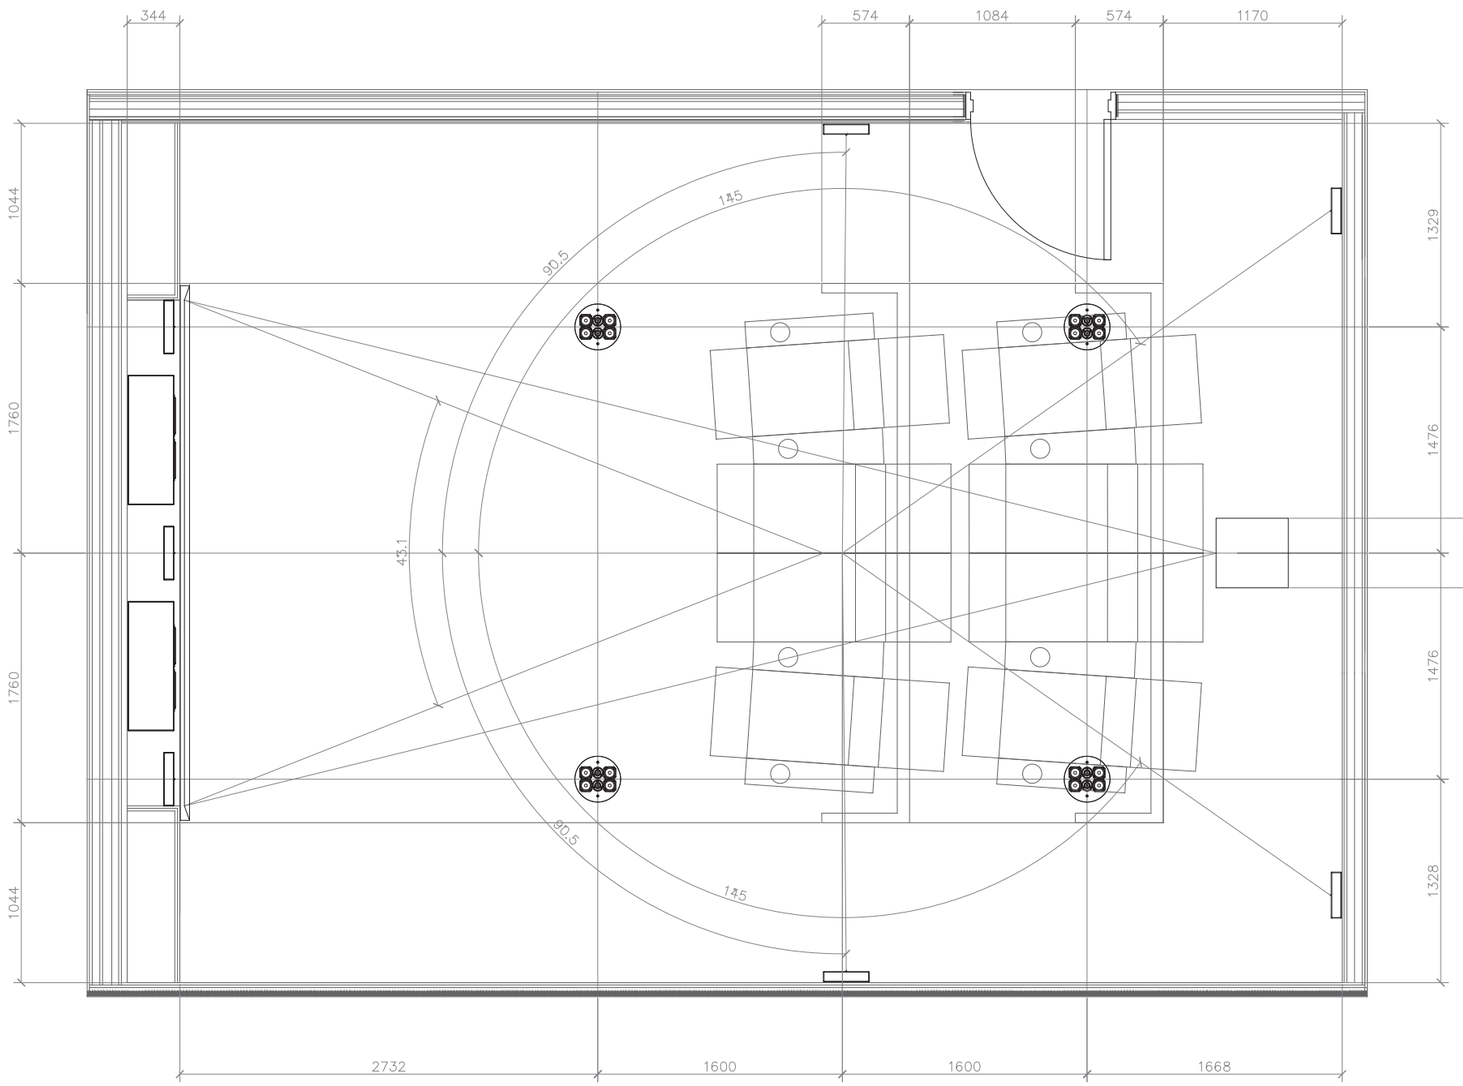

ROOM DIMENSIONS L 7600 X W 5600 X H 2800 APPROX.

NOTES:

P0 DRAWN KJ 05/10/16

REV:	DESCRIPTION:	BY:	DATE:

STATUS: Preliminary - not for construction

COPYRIGHT © 21/12/2016 DESIGNFLOW-UK LTD ALL RIGHTS RESERVED

CEDIA MEMBER

[your brand]
[your tagline]

INTEGRATOR:
[your brand]
100 Your Road,
Your Town., YT1 1YT.


CLIENT:

SITE:

TITLE:
Plans Cinema

SCALE:	DATE:	DRAWN:	CHECKED:
1:20@A1	05/10/2016	KJ	KA

PROJECT NO:	DRAWING NO:	REVISION:
YB-02-C	7/14	P0

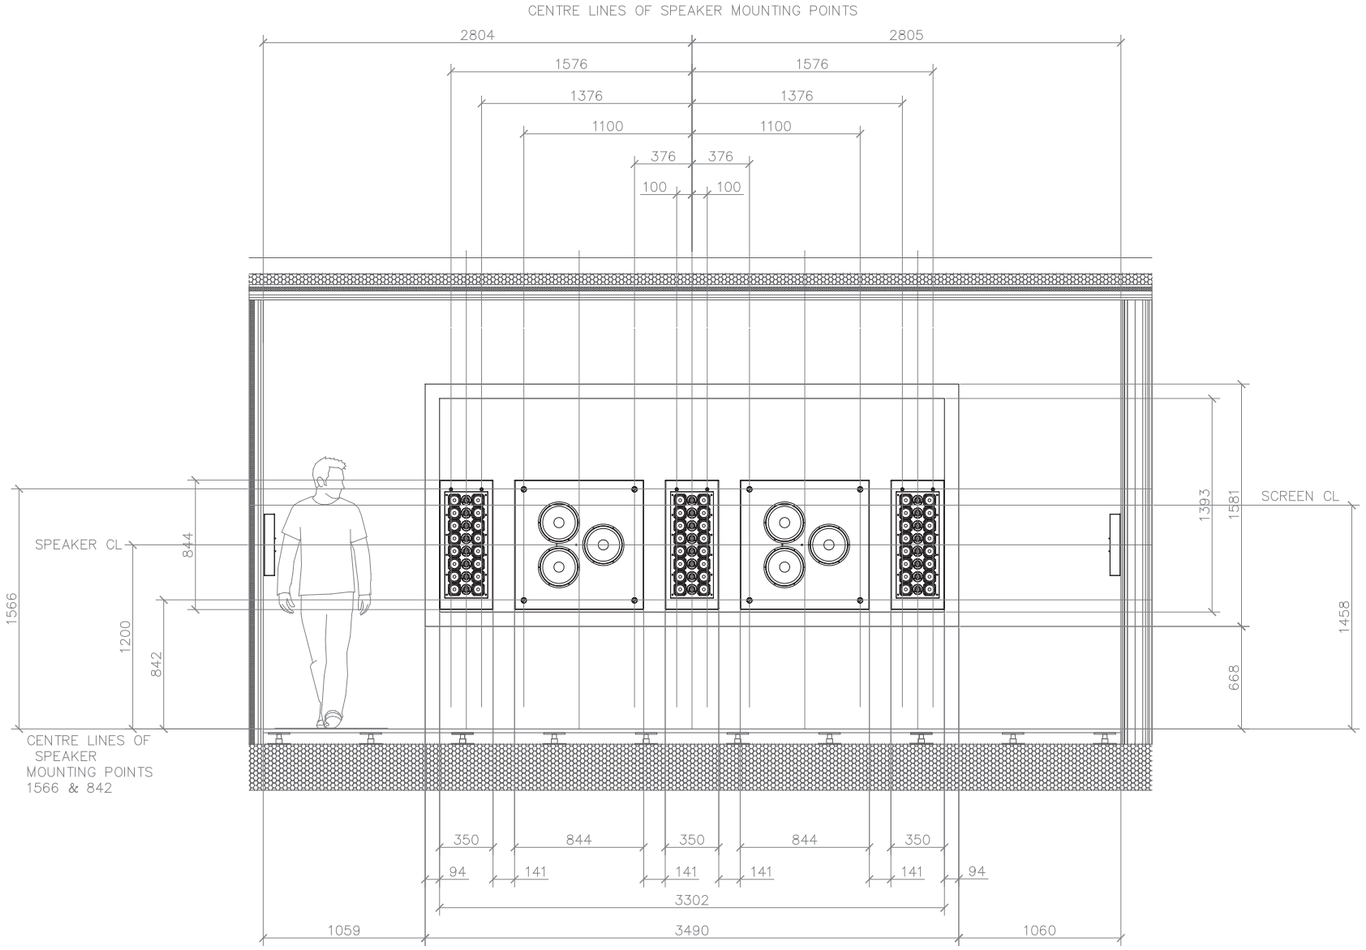

NOTES:

P0 DRAWN KJ 05/10/16

REV:	DESCRIPTION:	BY:	DATE:

STATUS: Preliminary - not for construction

COPYRIGHT © 21/12/2016 DESIGNFLOW-UK LTD ALL RIGHTS RESERVED

CEDIA MEMBER

[your brand]
[your tagline]

INTEGRATOR:
[your brand]
100 Your Road,
Your Town., YT1 1YT.


CLIENT:

SITE:

TITLE:
Elevations Cinema Screen Wall

SCALE:	DATE:	DRAWN:	CHECKED:
1:20@A1	05/10/2016	KJ	KA

PROJECT NO:	DRAWING NO:	REVISION:
YB-02-C	8/14	P0

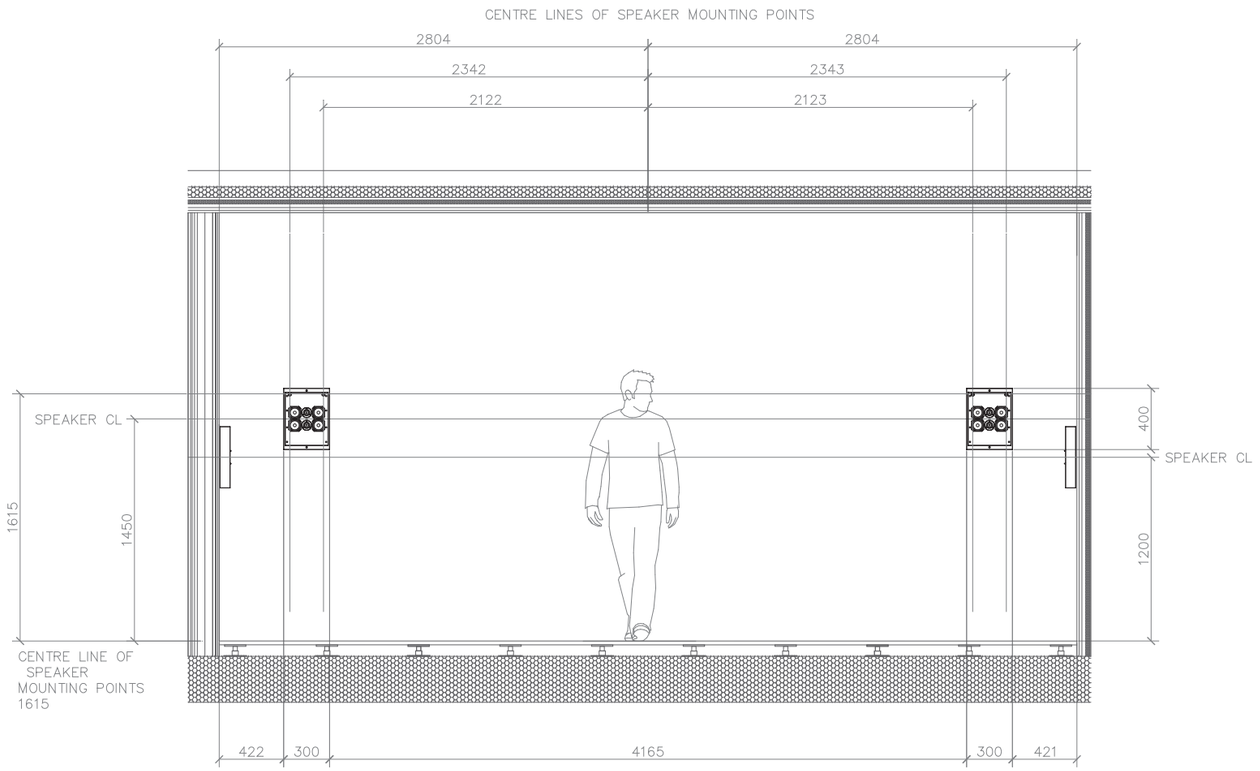

NOTES:

P0 DRAWN KJ 05/10/16

REV:	DESCRIPTION:	BY:	DATE:

STATUS: Preliminary - not for construction

COPYRIGHT © 21/12/2016 DESIGNFLOW-UK LTD ALL RIGHTS RESERVED

CEDIA MEMBER

[your brand]
[your tagline]

INTEGRATOR:
[your brand]
100 Your Road,
Your Town., YT1 1YT.


CLIENT:

SITE:

TITLE:
Elevations Cinema Rear Wall

SCALE:	DATE:	DRAWN:	CHECKED:
1:20@A1	05/10/2016	KJ	KA

PROJECT NO:	DRAWING NO:	REVISION:
YB-02-C	9/14	P0

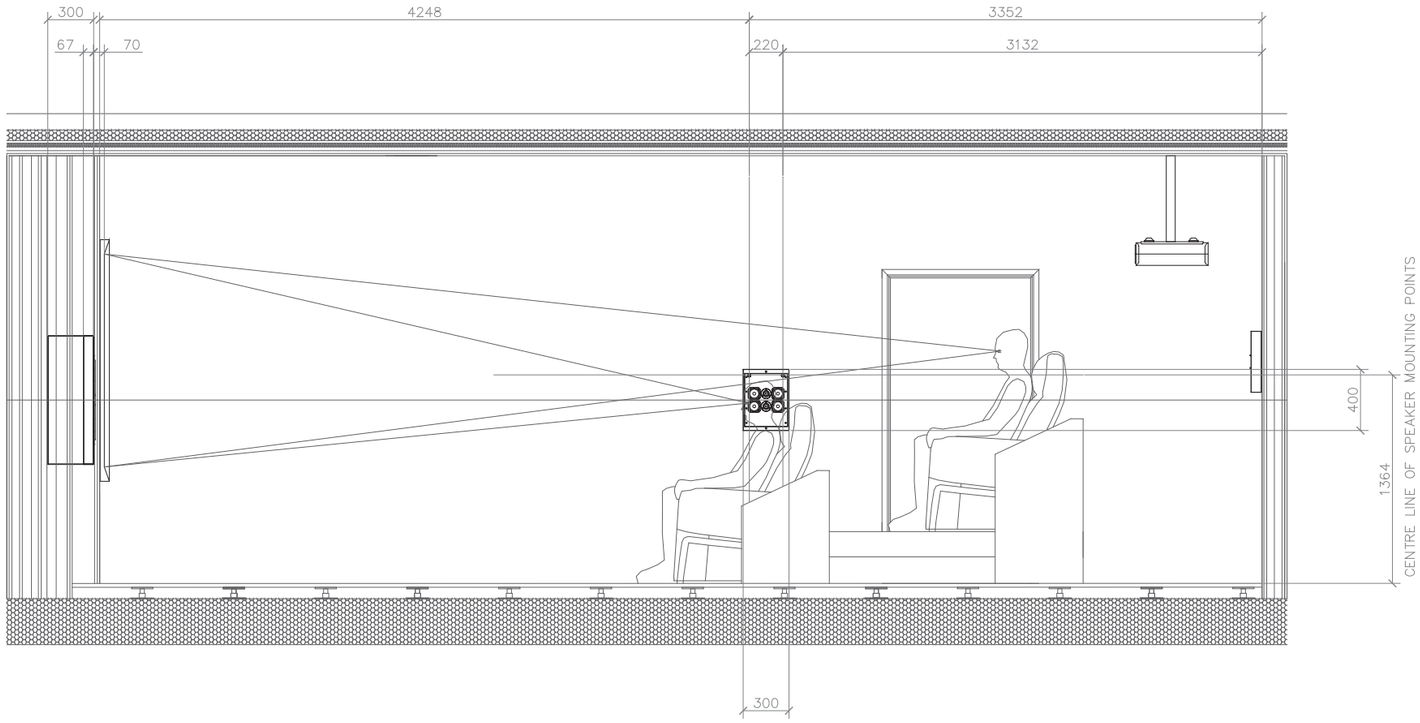

NOTES:

P0 DRAWN KJ 05/10/16

REV:	DESCRIPTION:	BY:	DATE:

STATUS: Preliminary - not for construction

COPYRIGHT © 21/12/2016 DESIGNFLOW-UK LTD ALL RIGHTS RESERVED

CEDIA MEMBER

[your brand]
[your tagline]

INTEGRATOR:
[your brand]
100 Your Road,
Your Town., YT1 1YT.


CLIENT:

SITE:

TITLE:
Elevations Cinema Right Wall

SCALE:	DATE:	DRAWN:	CHECKED:
1:20@A1	05/10/2016	KJ	KA

PROJECT NO:	DRAWING NO:	REVISION:
YB-02-C	10/14	P0

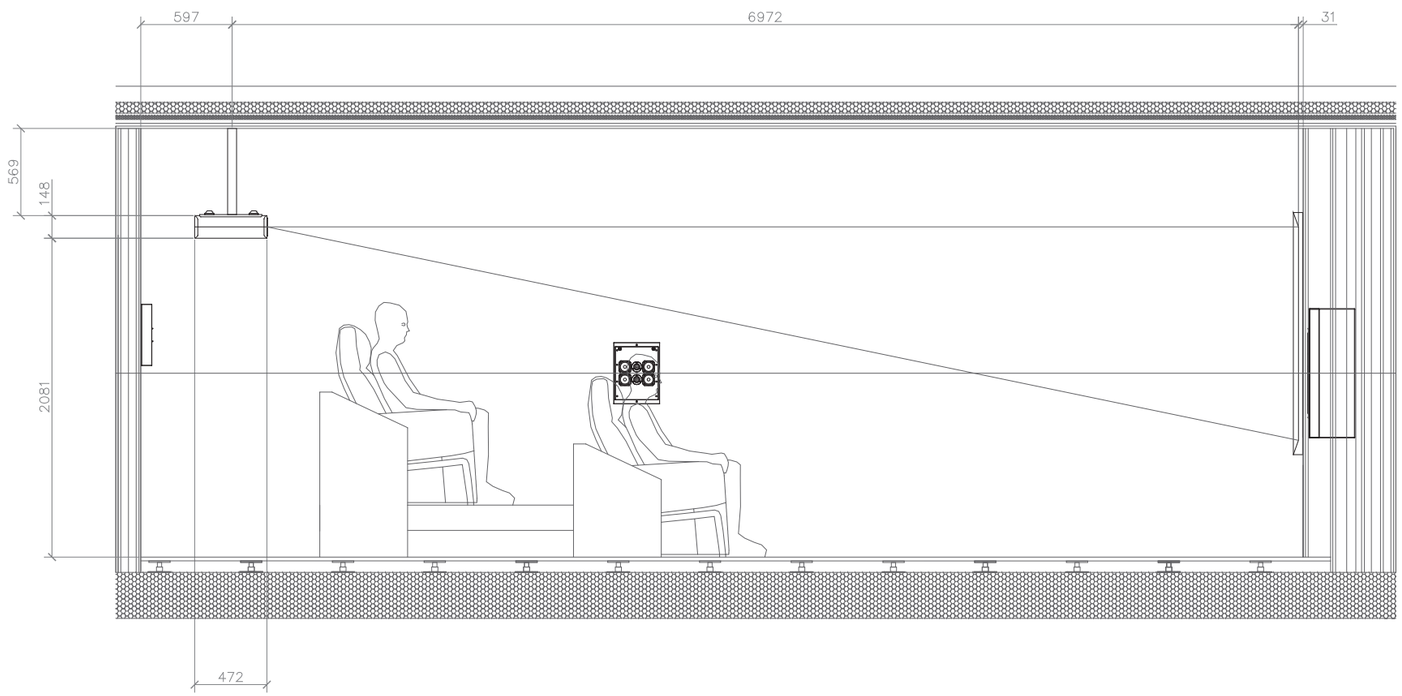

NOTES:

P0 DRAWN KJ 05/10/16

REV:	DESCRIPTION:	BY:	DATE:

STATUS: Preliminary - not for construction

COPYRIGHT © 21/12/2016 DESIGNFLOW-UK LTD ALL RIGHTS RESERVED

CEDIA MEMBER

[your brand]
[your tagline]

INTEGRATOR:
[your brand]
100 Your Road,
Your Town., YT1 1YT.

CLIENT:

SITE:


TITLE:
Elevations Cinema Left Wall

SCALE:	DATE:	DRAWN:	CHECKED:
1:20@A1	05/10/2016	KJ	KA

PROJECT NO:	DRAWING NO:	REVISION:
YB-02-C	11/14	P0

SAMSUNG UE55H6400
55" SCREEN ON PS42 BRACKET



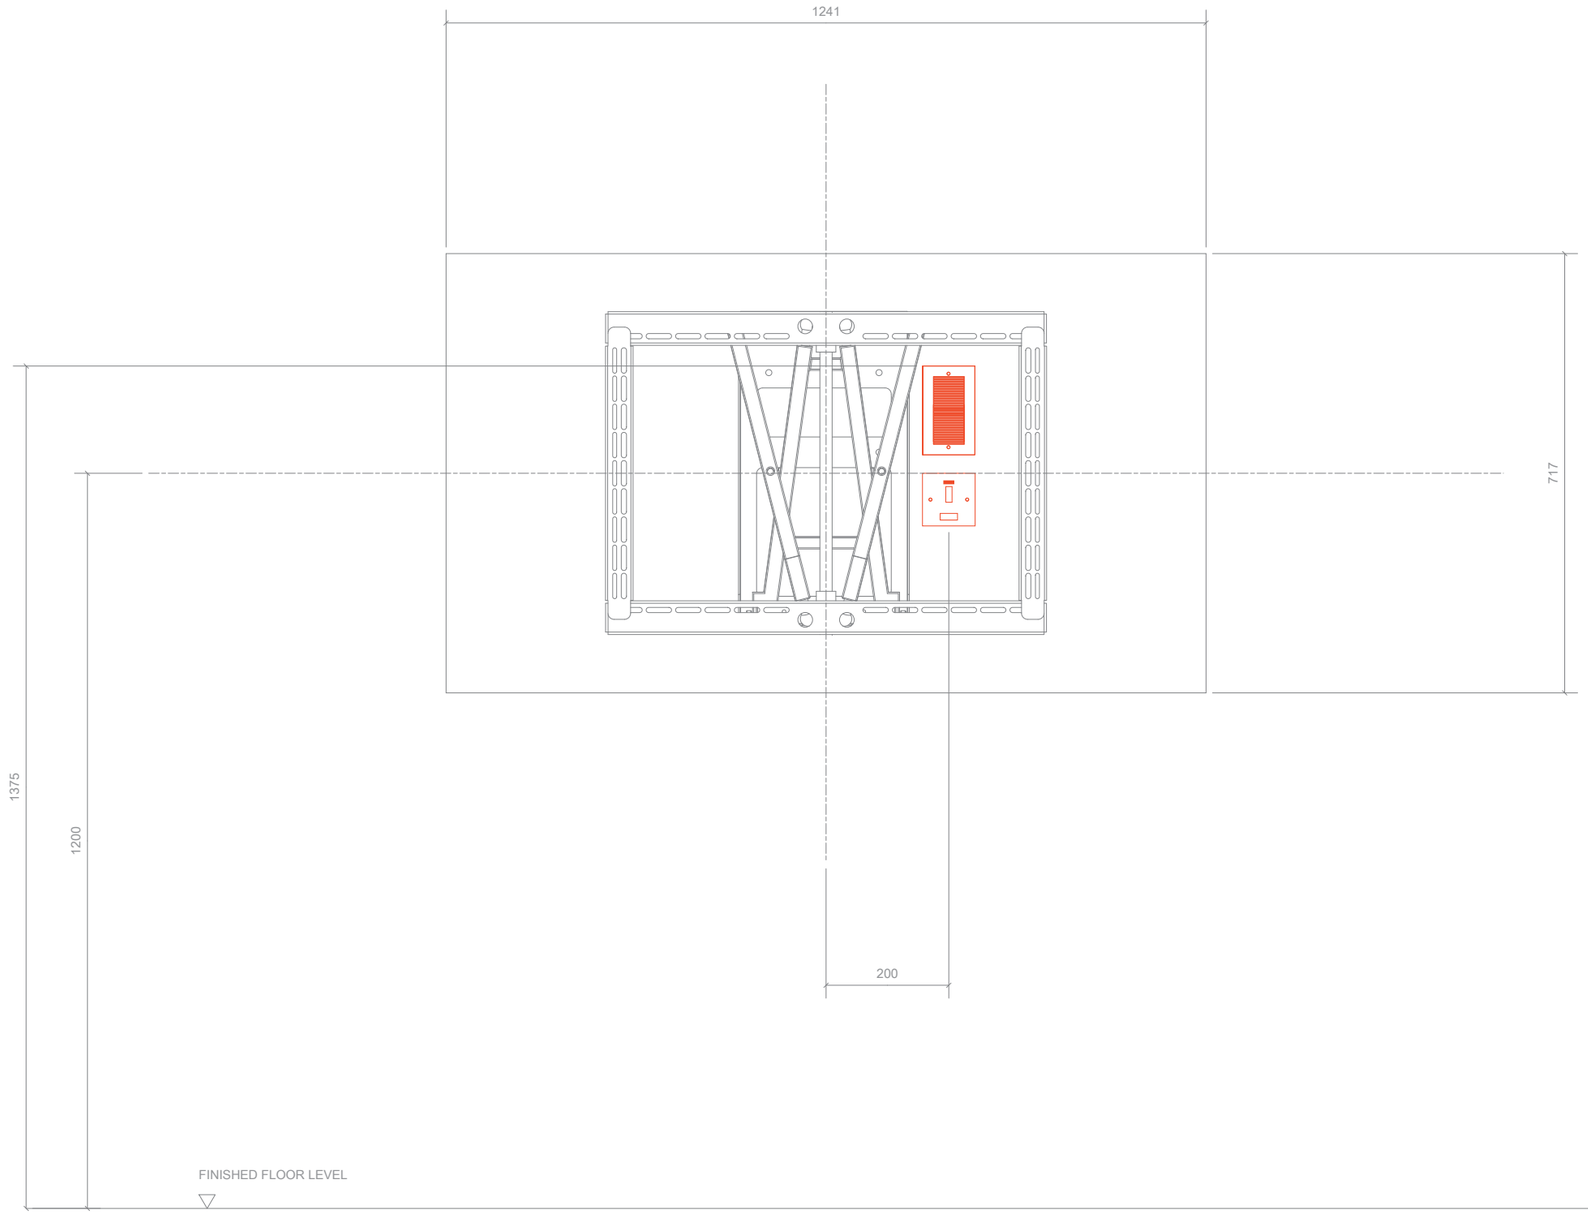

NOTES:

P0 DRAWN KJ 05/10/16

REV:	DESCRIPTION:	BY:	DATE:

STATUS: Preliminary - not for construction

COPYRIGHT © 21/12/2016 DESIGNFLOW-UK LTD ALL RIGHTS RESERVED

CEDIA MEMBER

[your brand]
[your tagline]

INTEGRATOR:
[your brand]
100 Your Road,
Your Town., YT1 1YT.

CLIENT:

SITE:


TITLE: **Elevations TV Kitchen, Master Bed, Beds 2, 3 & 4**

SCALE:	DATE:	DRAWN:	CHECKED:
	05/10/2016	KJ	KA


PROJECT NO:	DRAWING NO:	REVISION:
YB-02-C	12/14	P0



LIGHT CONTROLS CRESTRON C2NI-CB-B-T
BACK BOX 47MM DEEP SINGLE GANG UK

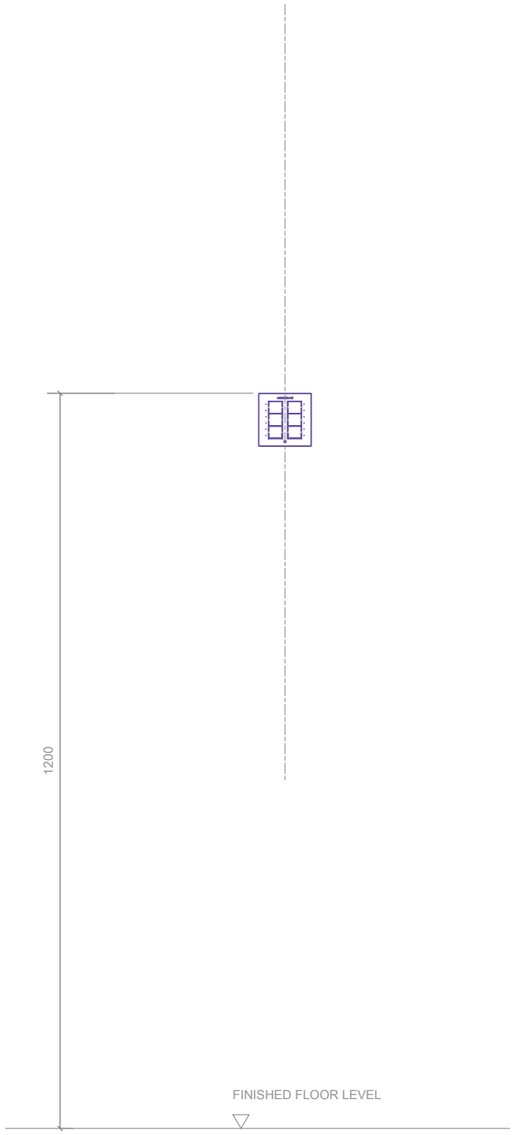

TOUCH PANEL TSW750
BACK BOX: CUSTOM

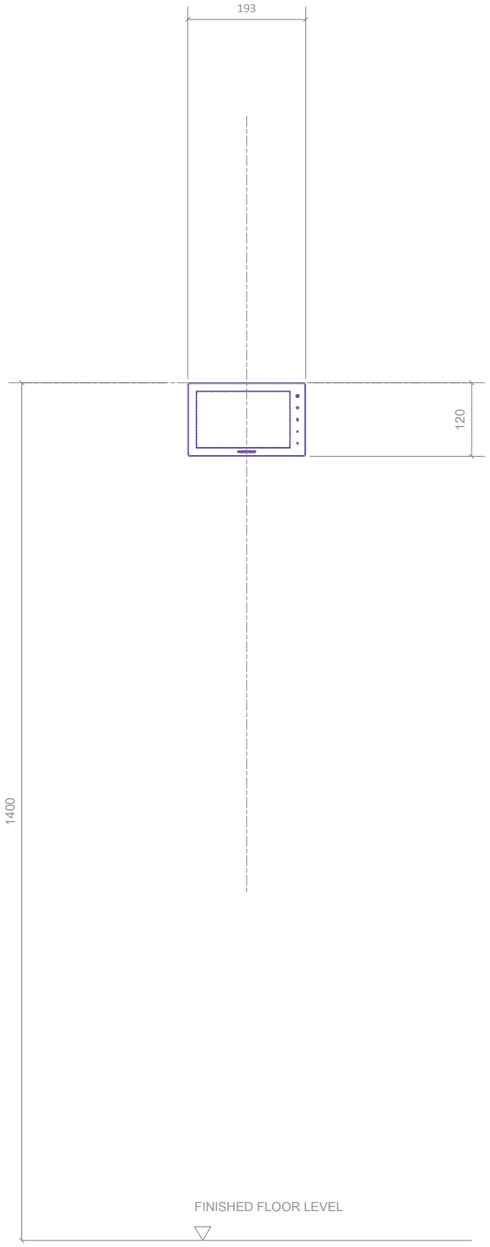

NOTES:

P0 DRAWN KJ 05/10/16

REV:	DESCRIPTION:	BY:	DATE:

STATUS: Preliminary - not for construction

COPYRIGHT © 21/12/2016 DESIGNFLOW-UK LTD ALL RIGHTS RESERVED

CEDIA MEMBER

[your brand]
[your tagline]

INTEGRATOR:
[your brand]
100 Your Road,
Your Town., YT1 1YT.

CLIENT:

SITE:


TITLE: **Elevations Touch Panel, Light Switches**

SCALE:	DATE:	DRAWN:	CHECKED:
	05/10/2016	KJ	KA

PROJECT NO:	DRAWING NO:	REVISION:
YB-02-C	13/14	P0

CRESTRON CAEN-7X2
LIGHTING DIMMER PANEL



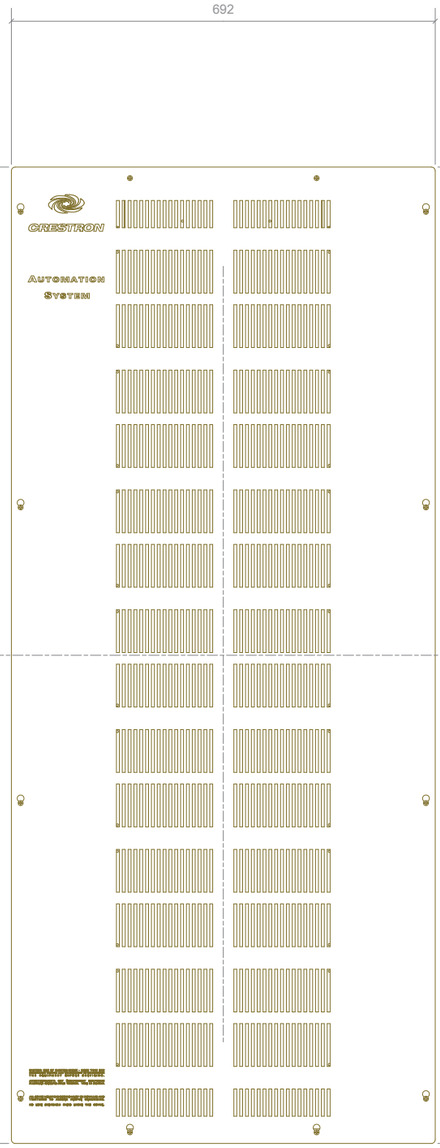

692

1997

1200

403

1594

FINISHED FLOOR LEVEL

NOTES:

P0 DRAWN KJ 05/10/16

REV:	DESCRIPTION:	BY:	DATE:

STATUS: Preliminary - not for construction

COPYRIGHT © 21/12/2016 DESIGNFLOW-UK LTD ALL RIGHTS RESERVED

CEDIA MEMBER

[your brand]
[your tagline]

INTEGRATOR:
[your brand]
100 Your Road,
Your Town., YT1 1YT.

CLIENT:

SITE:

TITLE:
Elevations Dimming Panel

SCALE:	DATE:	DRAWN:	CHECKED:
	05/10/2016	KJ	KA

PROJECT NO:	DRAWING NO:	REVISION:
YB-02-C	14/14	P0